
NAME OF WORK : PROVIDING AND LAYING HDPE WATERLINE IN GANESHA TEMPLE BLOCK - 3 IN J.P. PARK WARD NO 17.

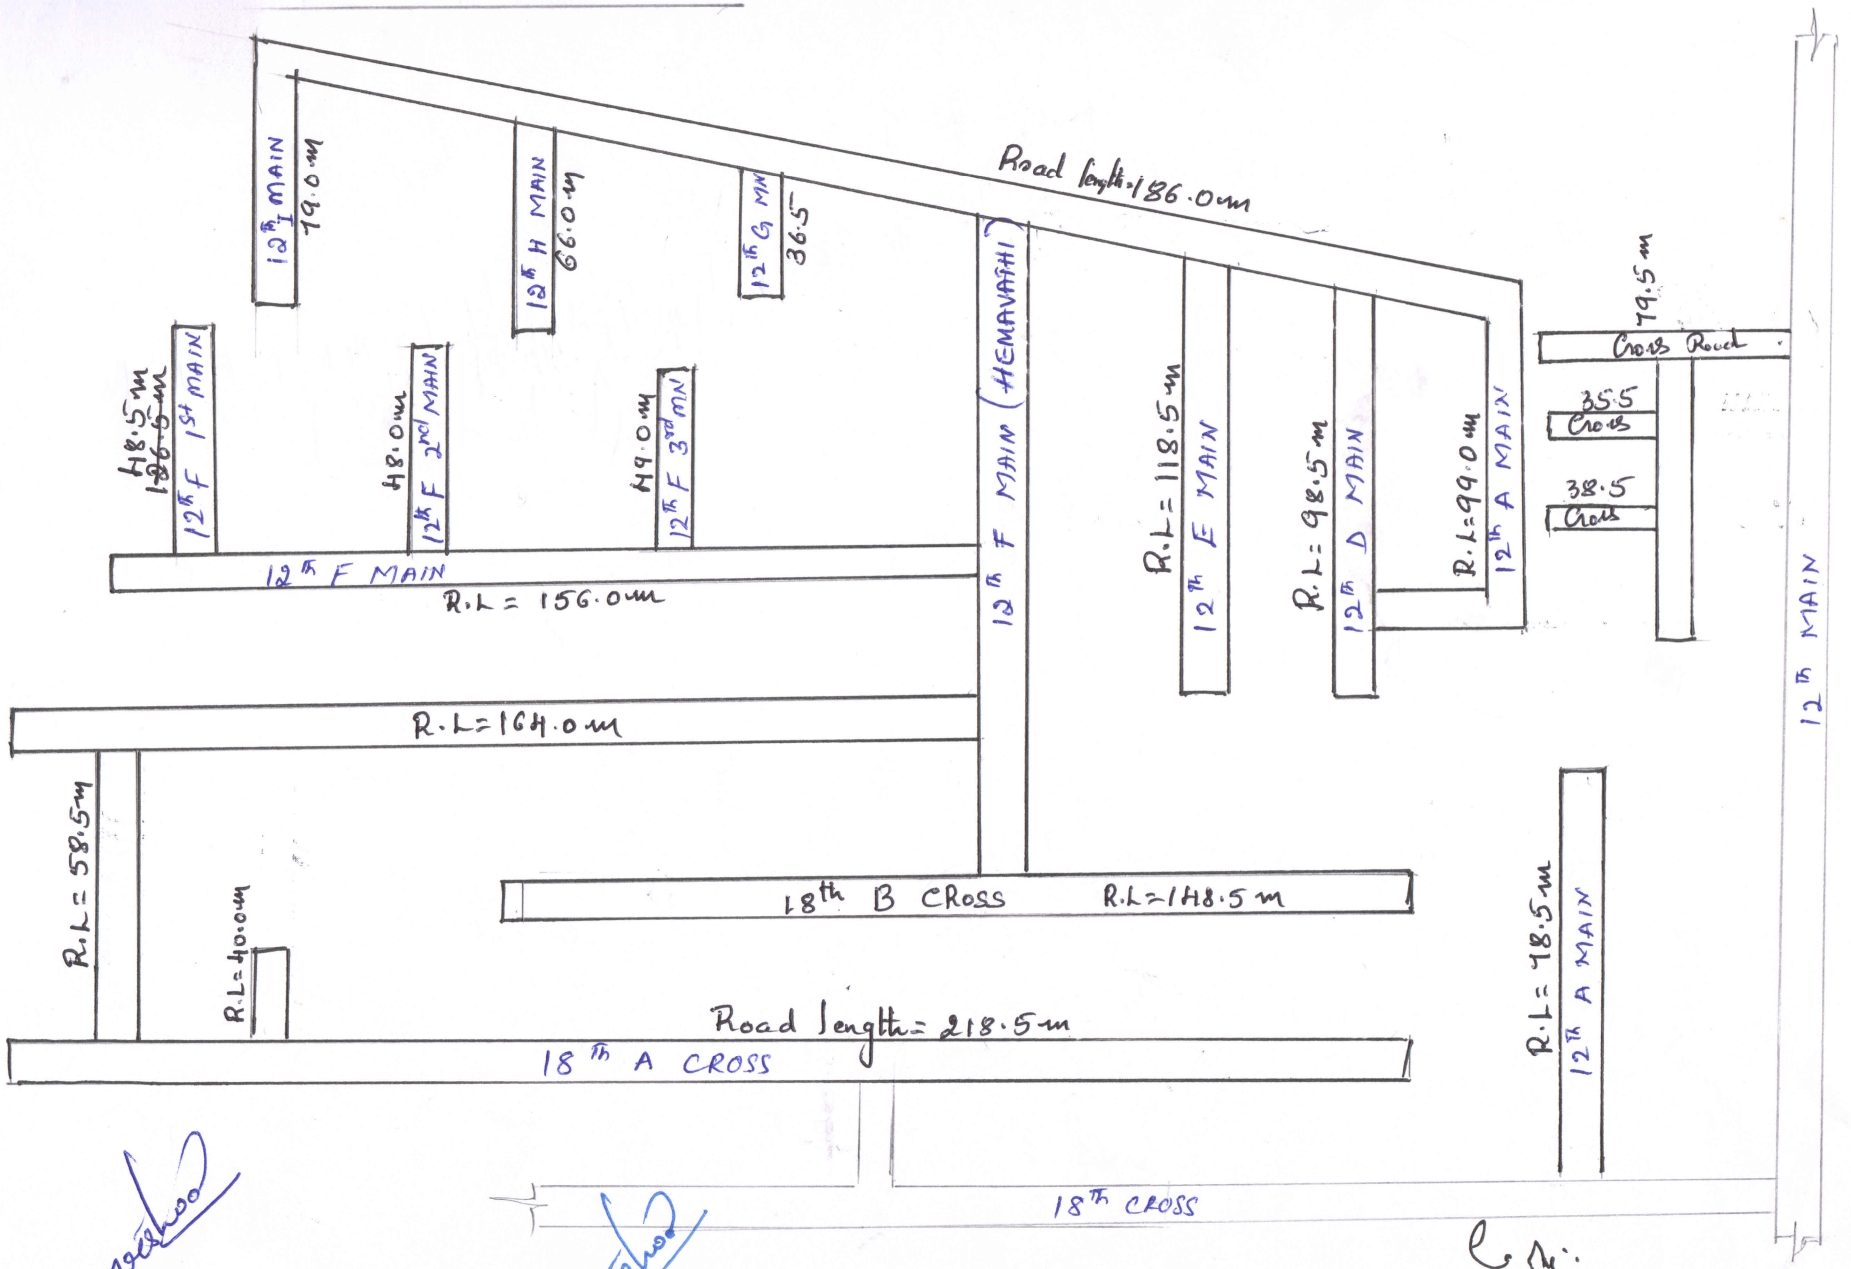

Asst. Executive Engineer
Yeshwanthpura Sub-Division
Bruhat Bangalore Mahanagara Palike

Executive Engineer
Rajarajeshwarinagar Division
Bruhat Bangalore Mahanagara Palike